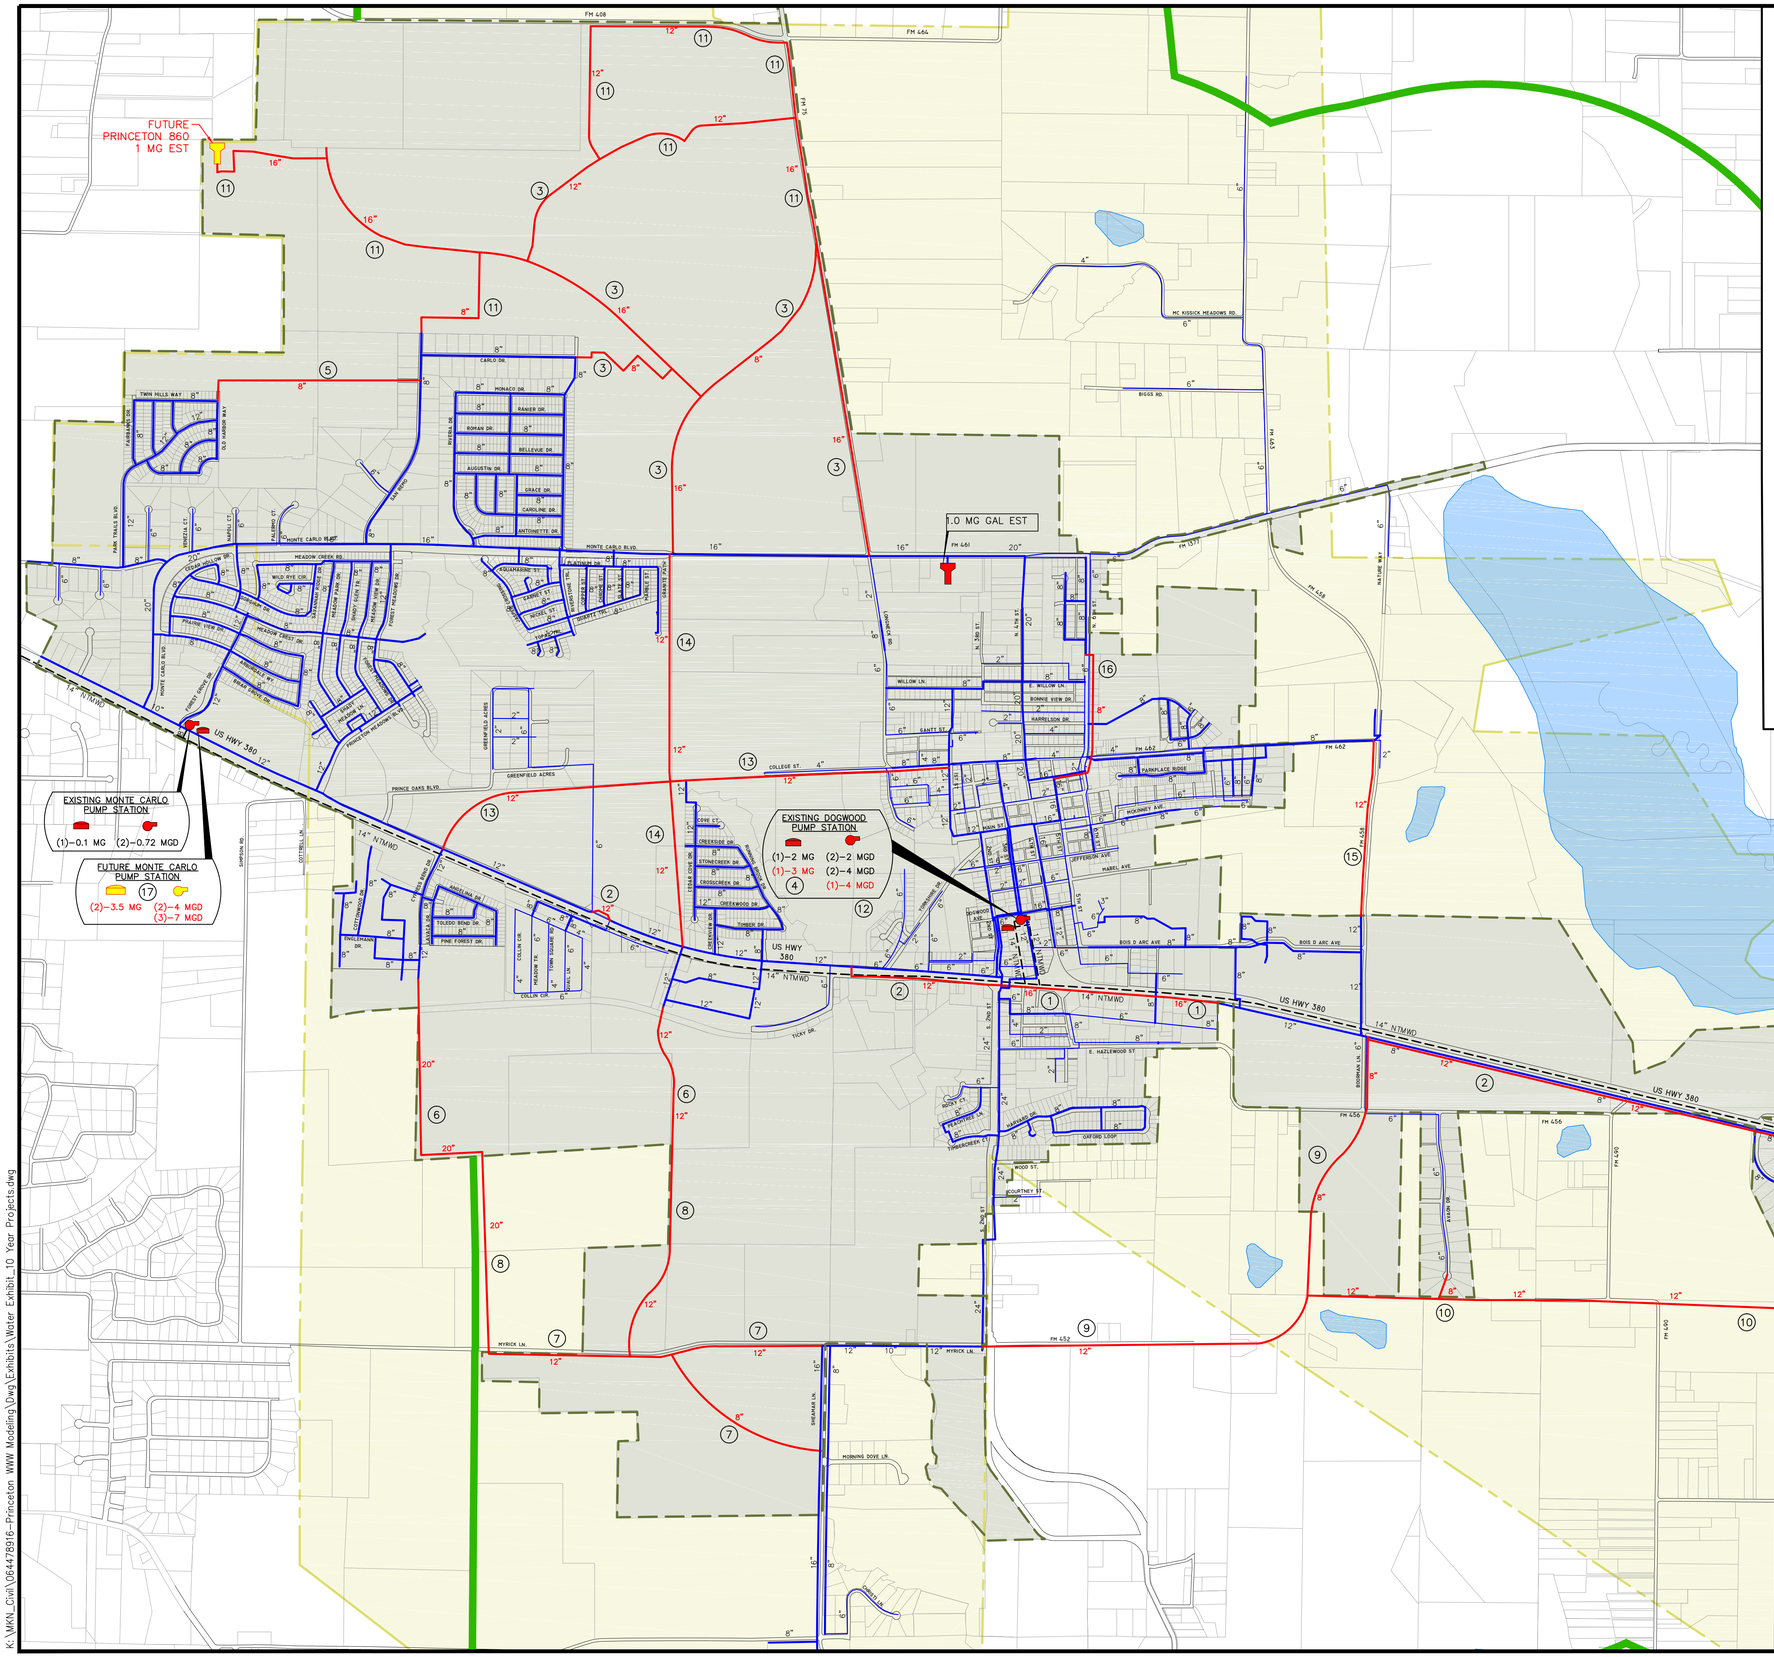


## LEGEND

- EXISTING WATER LINE (8" AND LARGER)
- EXISTING WATER LINE (6" AND SMALLER)
- 10–YEAR CIP WATER LINE IMPROVEMENT
- NTMWD WATER LINE
- PRINCETON ETJ
- PRINCETON CITY LIMITS
- WATER CCN BOUNDARY
- CIP PROJECT PRIORITY NUMBER (12)
- EXISTING ELEVATED STORAGE TANK
- PROPOSED ELEVATED STORAGE TANK
- EXISTING PUMP
- PROPOSED PUMP
- EXISTING GROUND STORAGE TANK
- PROPOSED GROUND STORAGE TANK

SCALE: 1" = 1,000'

0 500 1000 2000

## 2016 – 2026 CIP PROJECT LIST

1. HWY 380 16–INCH WATER LINE
2. HWY 380 12–INCH WATER LINE
3. PRINCETON 860 – PHASE 1 8–INCH, 12–INCH AND 16–INCH WATER LINES
4. DOGWOOD PUMP STATION 3 MG GROUND STORAGE TANK
5. PARK TRAILS 8–INCH WATER LINE
6. PRINCETON CROSSING 20–INCH AND 12–INCH WATER LINES
7. PRINCETON JUNCTION 12–INCH AND 8–INCH WATER LINES
8. SOUTHWEST DEVELOPMENTS 20–INCH AND 12–INCH WATER LINES
9. PRINCETON ESTATES 12–INCH AND 8–INCH WATER LINES
10. HARVEST POINT 12–INCH AND 8–INCH WATER LINES
11. PRINCETON 860–PHASE 2– 8–INCH, 12–INCH, 16–INCH WATER LINES & 1 MG EST
12. DOGWOOD PUMP STATION UPGRADE 4–MGD ADDITIONAL PUMP
13. COLLEGE STREET 12–INCH WATER LINE
14. BEAUCHAMP BOULEVARD 12–INCH WATER LINE
15. FM 458 12–INCH WATER LINE
16. NORTH 6TH STREET 8–INCH WATER LINE
17. MONTE CARLO PUMP STATION UPGRADES
    - 17.1. (2)–3.5 MG GROUND STORAGE TANKS
    - 17.2. (2)–4 MGD PUMPS
    - 17.3. (3)–7 MGD PUMPS

Kimley»Horn

Texas Board Of Professional Engineers Firm Registration Number: F–928
Texas Board Of Professional Surveyors Firm Registration Number: 10194690

| No. | Revision | By | Date |
|---|---|---|---|
| | | | |

THIS DOCUMENT IS INCOMPLETE AND IS RELEASED TEMPORARILY FOR INTERIM REVIEW. IT IS NOT INTENDED FOR CONSTRUCTION, BIDDING, OR PERMIT PURPOSES.

TODD L. STROUSE P.E.
SERIAL NO. 107773
DATE: AUGUST 2016

PRINCETON Naturally Home

# CITY OF PRINCETON 10–YEAR WATER CAPITAL IMPROVEMENTS PROJECT MAP

DATE: AUGUST 2016
DESIGN: TLS
DRAWN: SAW
CHECKED: JH
KHA NO.: 064478916

SHEET
E1

K:\WKV_Civil\064478916–Princeton WWM Modeling\Dwg\Exhibits\Water Exhibit_10 Year Projects.dwg